


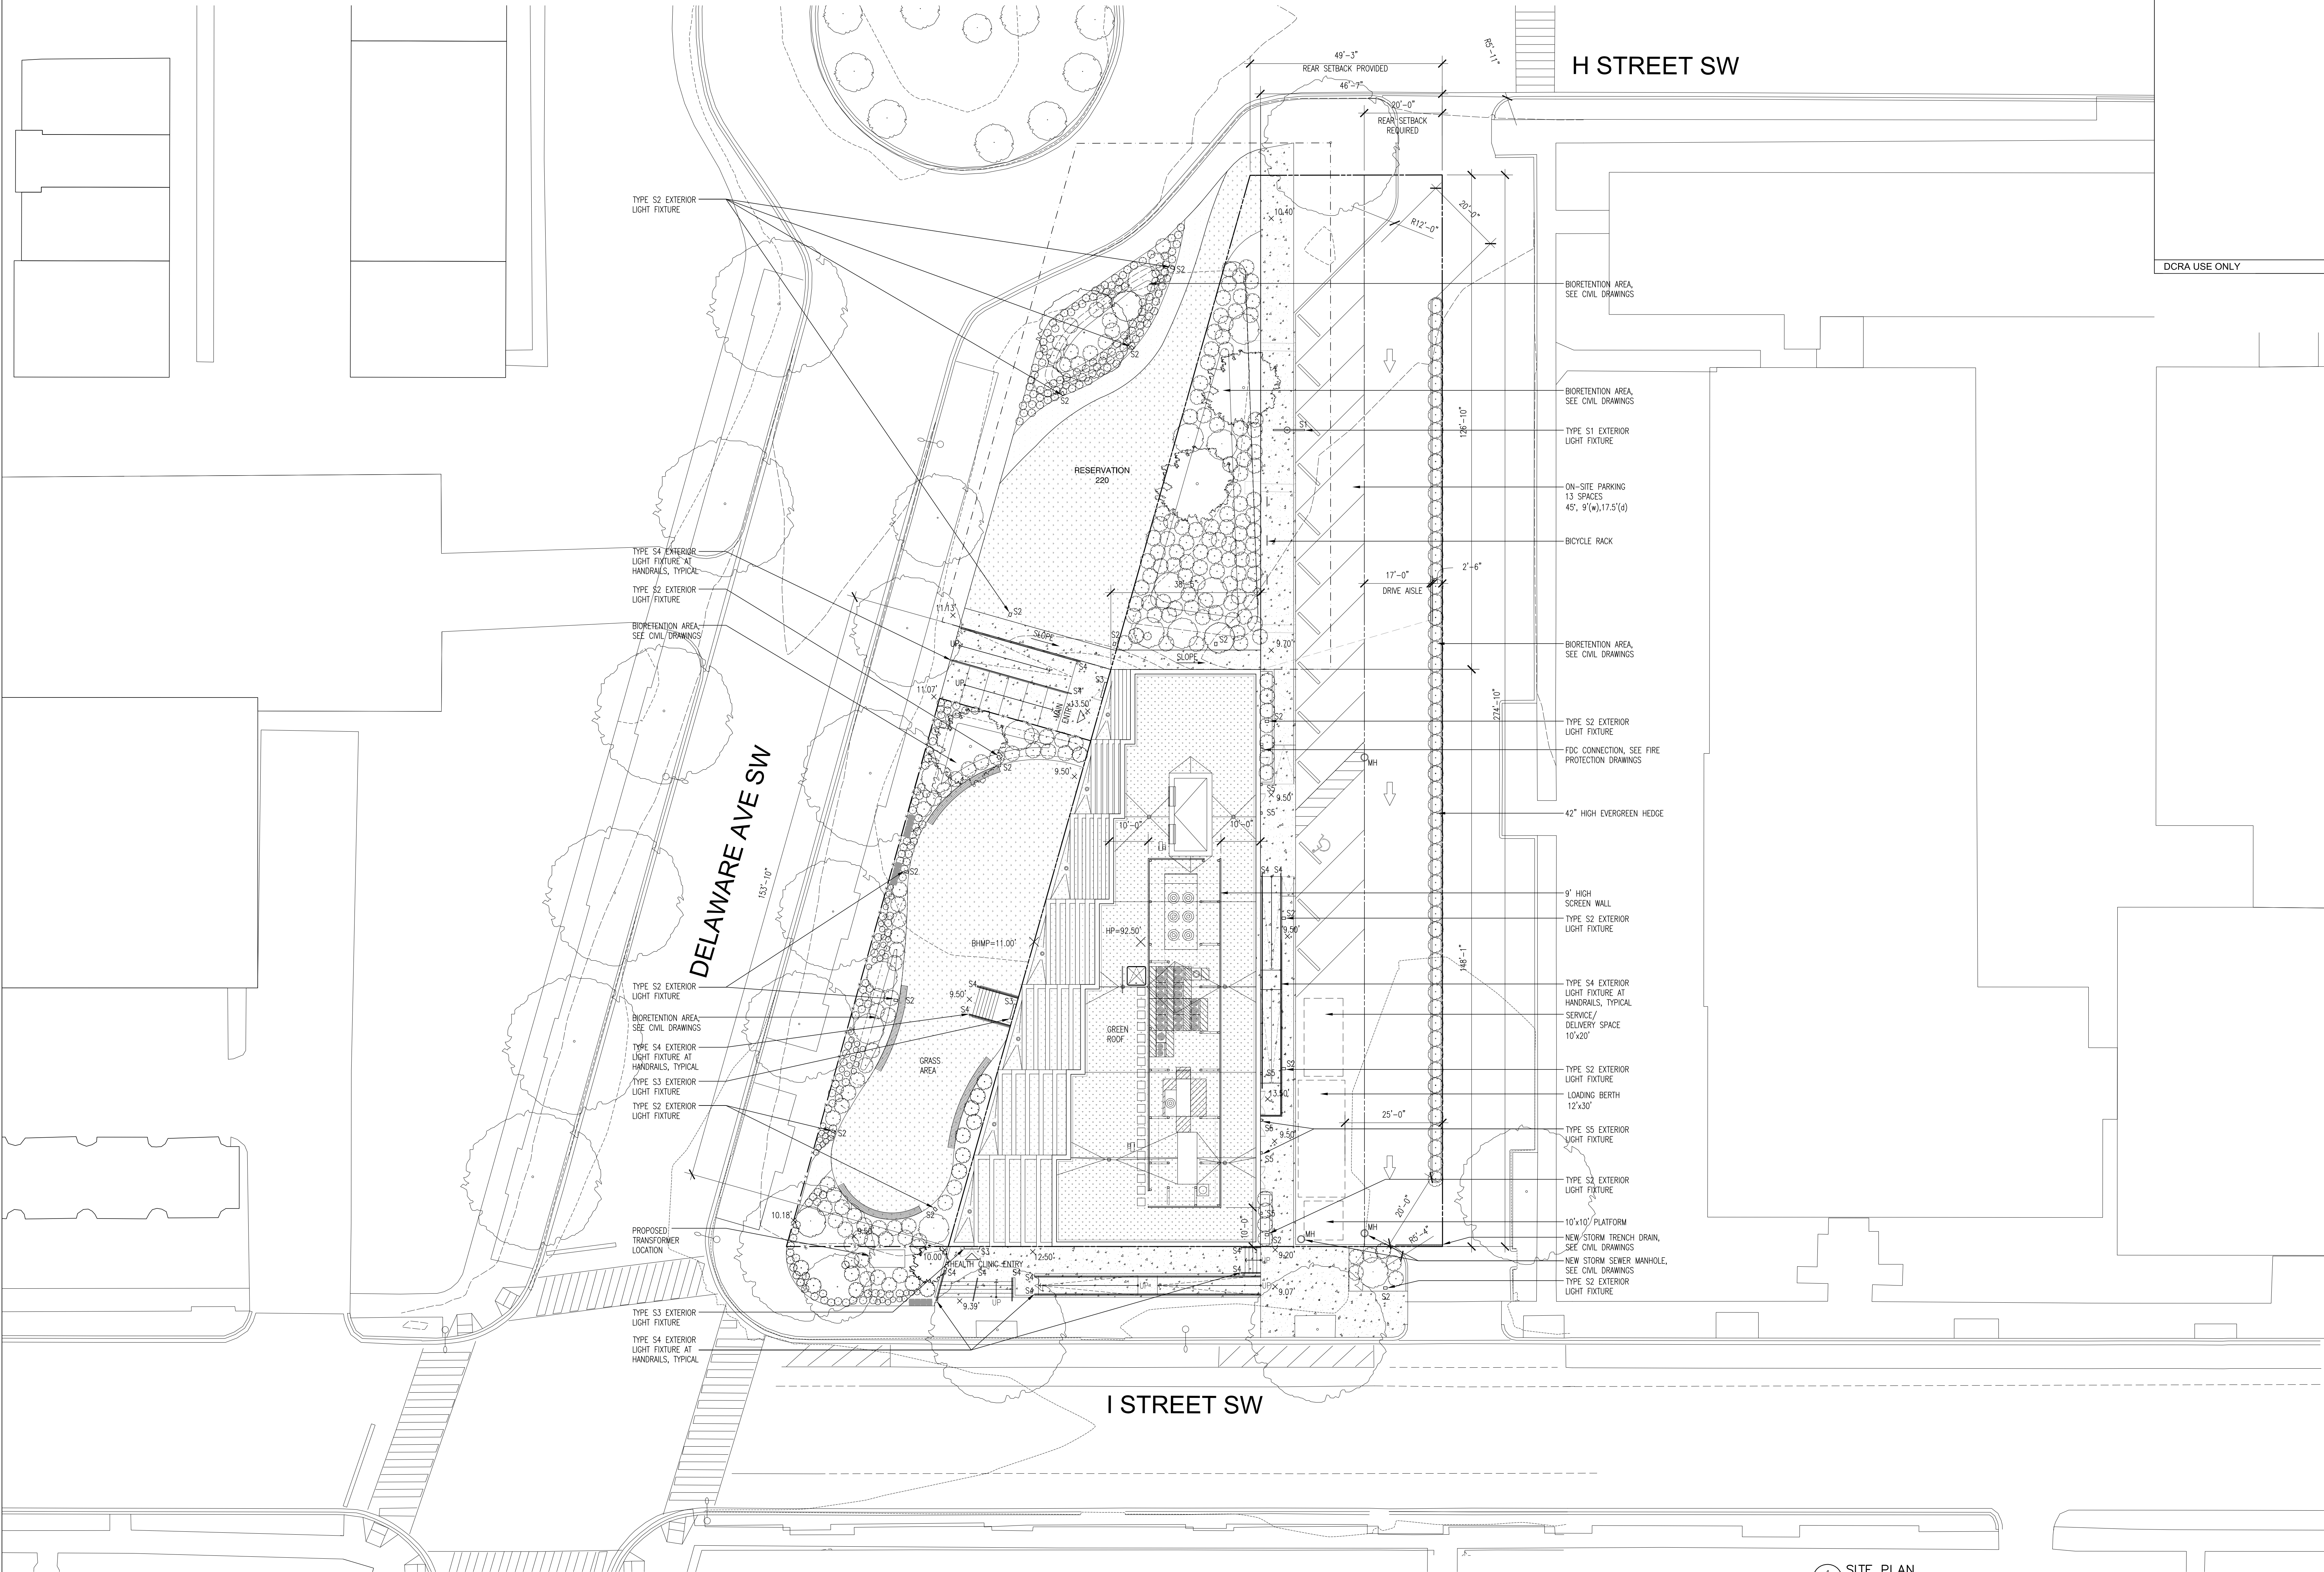

1 SITE PLAN
A0.1 SCALE: 1/16" = 1'-0" ARCHITECTURAL


WARD 6:
SHORT TERM FAMILY HOUSING
850 DELAWARE AVE SW
WASHINGTON, DC

CLIENT + USER
DEPARTMENT OF GENERAL SERVICES
2000 14TH STREET NW
8TH FLOOR
WASHINGTON, DC 20009
T (202) 724-4400
F (202) 724-1817
WWW.DGGS.DC.GOV
DEPARTMENT OF HUMAN SERVICES
44 NEW YORK AVENUE NE
8TH FLOOR
WASHINGTON, DC 20002
T (202) 671-4000
F (202) 671-4000
WWW.DHS.DC.GOV

JV ARCHITECT
STUDIO TWENTY SEVEN ARCHITECTURE
1800 K STREET NW
SUITE 800
WASHINGTON, DC 20006
T (202) 739-0027
F (202) 739-0027
WWW.STUDIO27ARCH.COM
LEO A DALY
1201 CONNECTICUT AVENUE NW
8TH FLOOR
WASHINGTON, DC 20004
T (202) 872-8300
F (202) 872-8300
WWW.LEODALY.COM


CIVIL ENGINEER
AMT, LLC
10 G STREET NE
SUITE 400
WASHINGTON, DC 20002
(202) 289-4545
STRUCTURAL ENGINEER
ROBERT SILMAN ASSOCIATES
1003 31ST STREET NW
WASHINGTON, DC 20007
T (202) 318-4000
F (202) 318-3015

MEP ENGINEER
SETTY ASSOCIATES INTERNATIONAL
5180 MACARTHUR BLVD
SUITE 100
WASHINGTON, DC 20016
IT CONSULTANT
EDUCATIONAL SYSTEMS PLANNING
49 OLD SOLOMONS ISLAND RD
SUITE 301
ANNAPOLIS, MD 21401

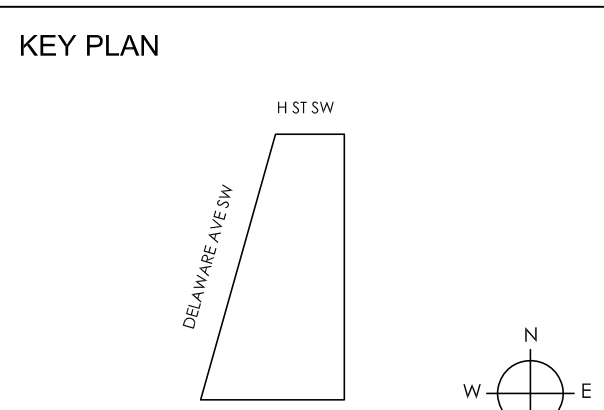



No.	Date	Description

PERMIT SET
DRAWING TITLE
SITE PLAN
DRAWING TYPE
ARCHITECTURAL
DRAWING SCALE
1/16" = 1'-0"
DRAWING DATE
SEPTEMBER 29, 2017

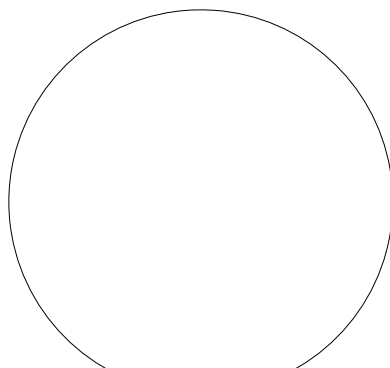

DRAWING NUMBER
A0000_1
PROJECT NUMBER
1631

9/29/2017 10:10:03 PM C:\Users\moussamin\Documents\AutoCAD\Rev 2017 Projects\WARD 6 - SHARED_moussamin.dwg

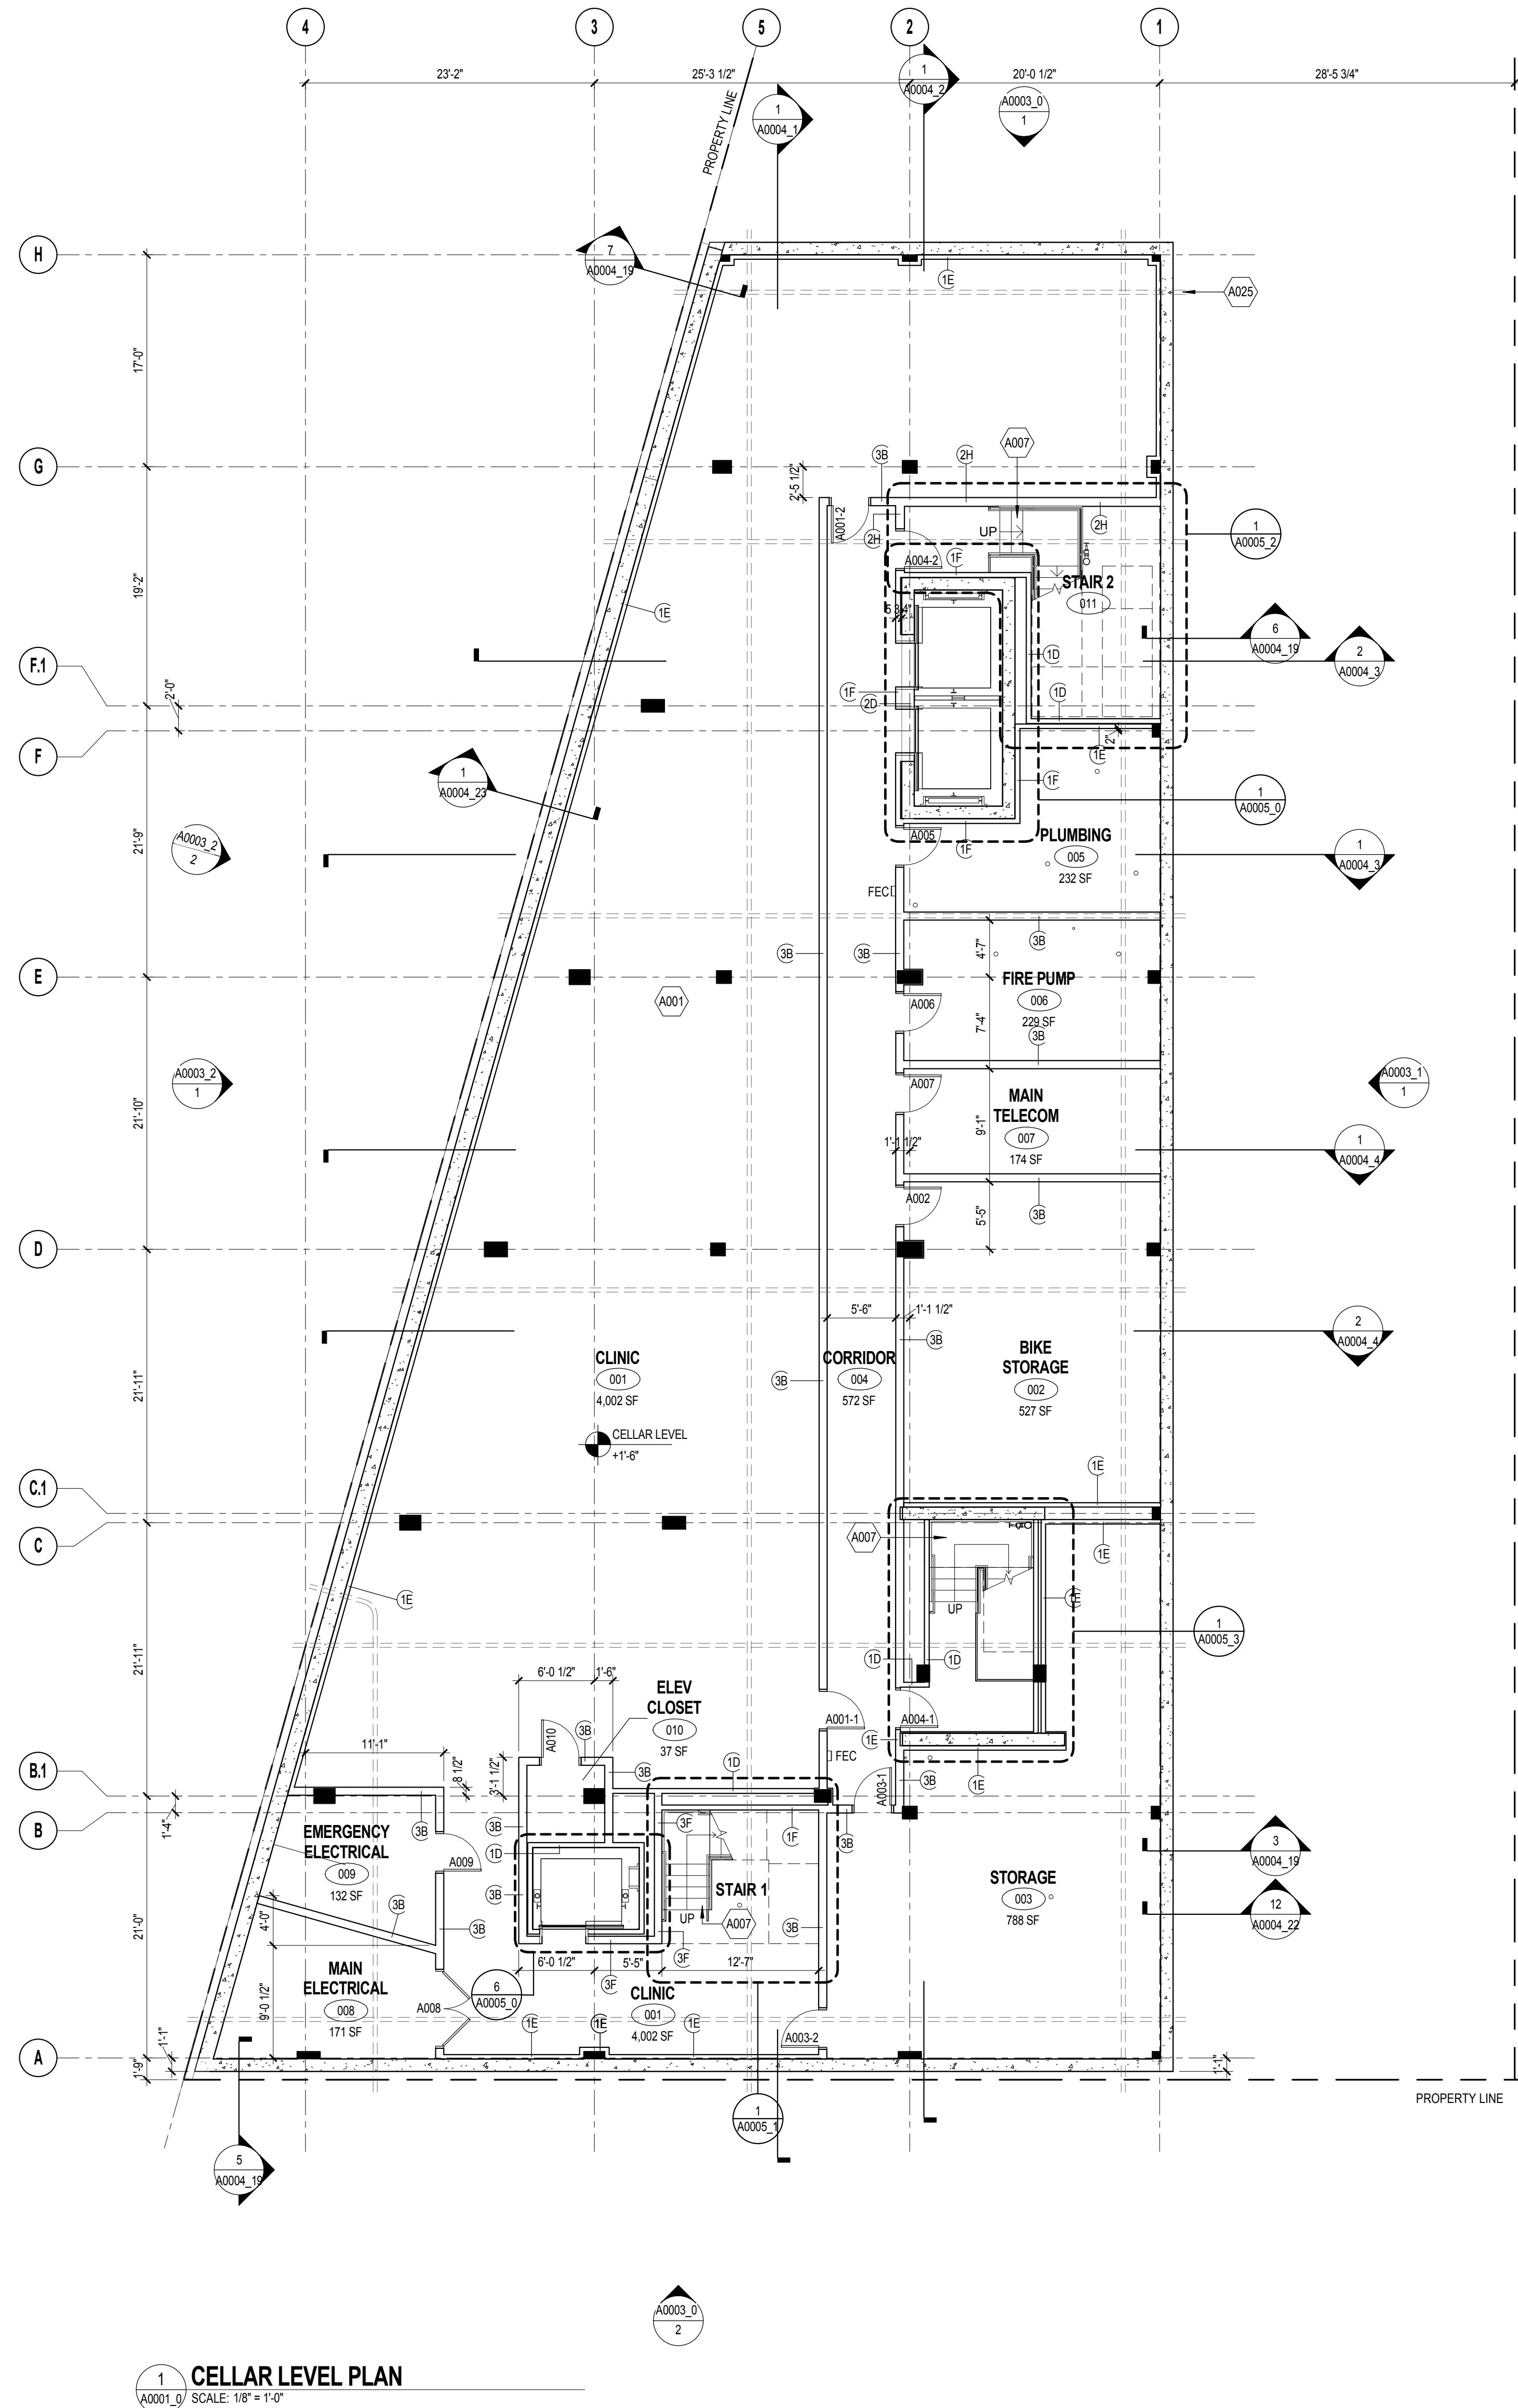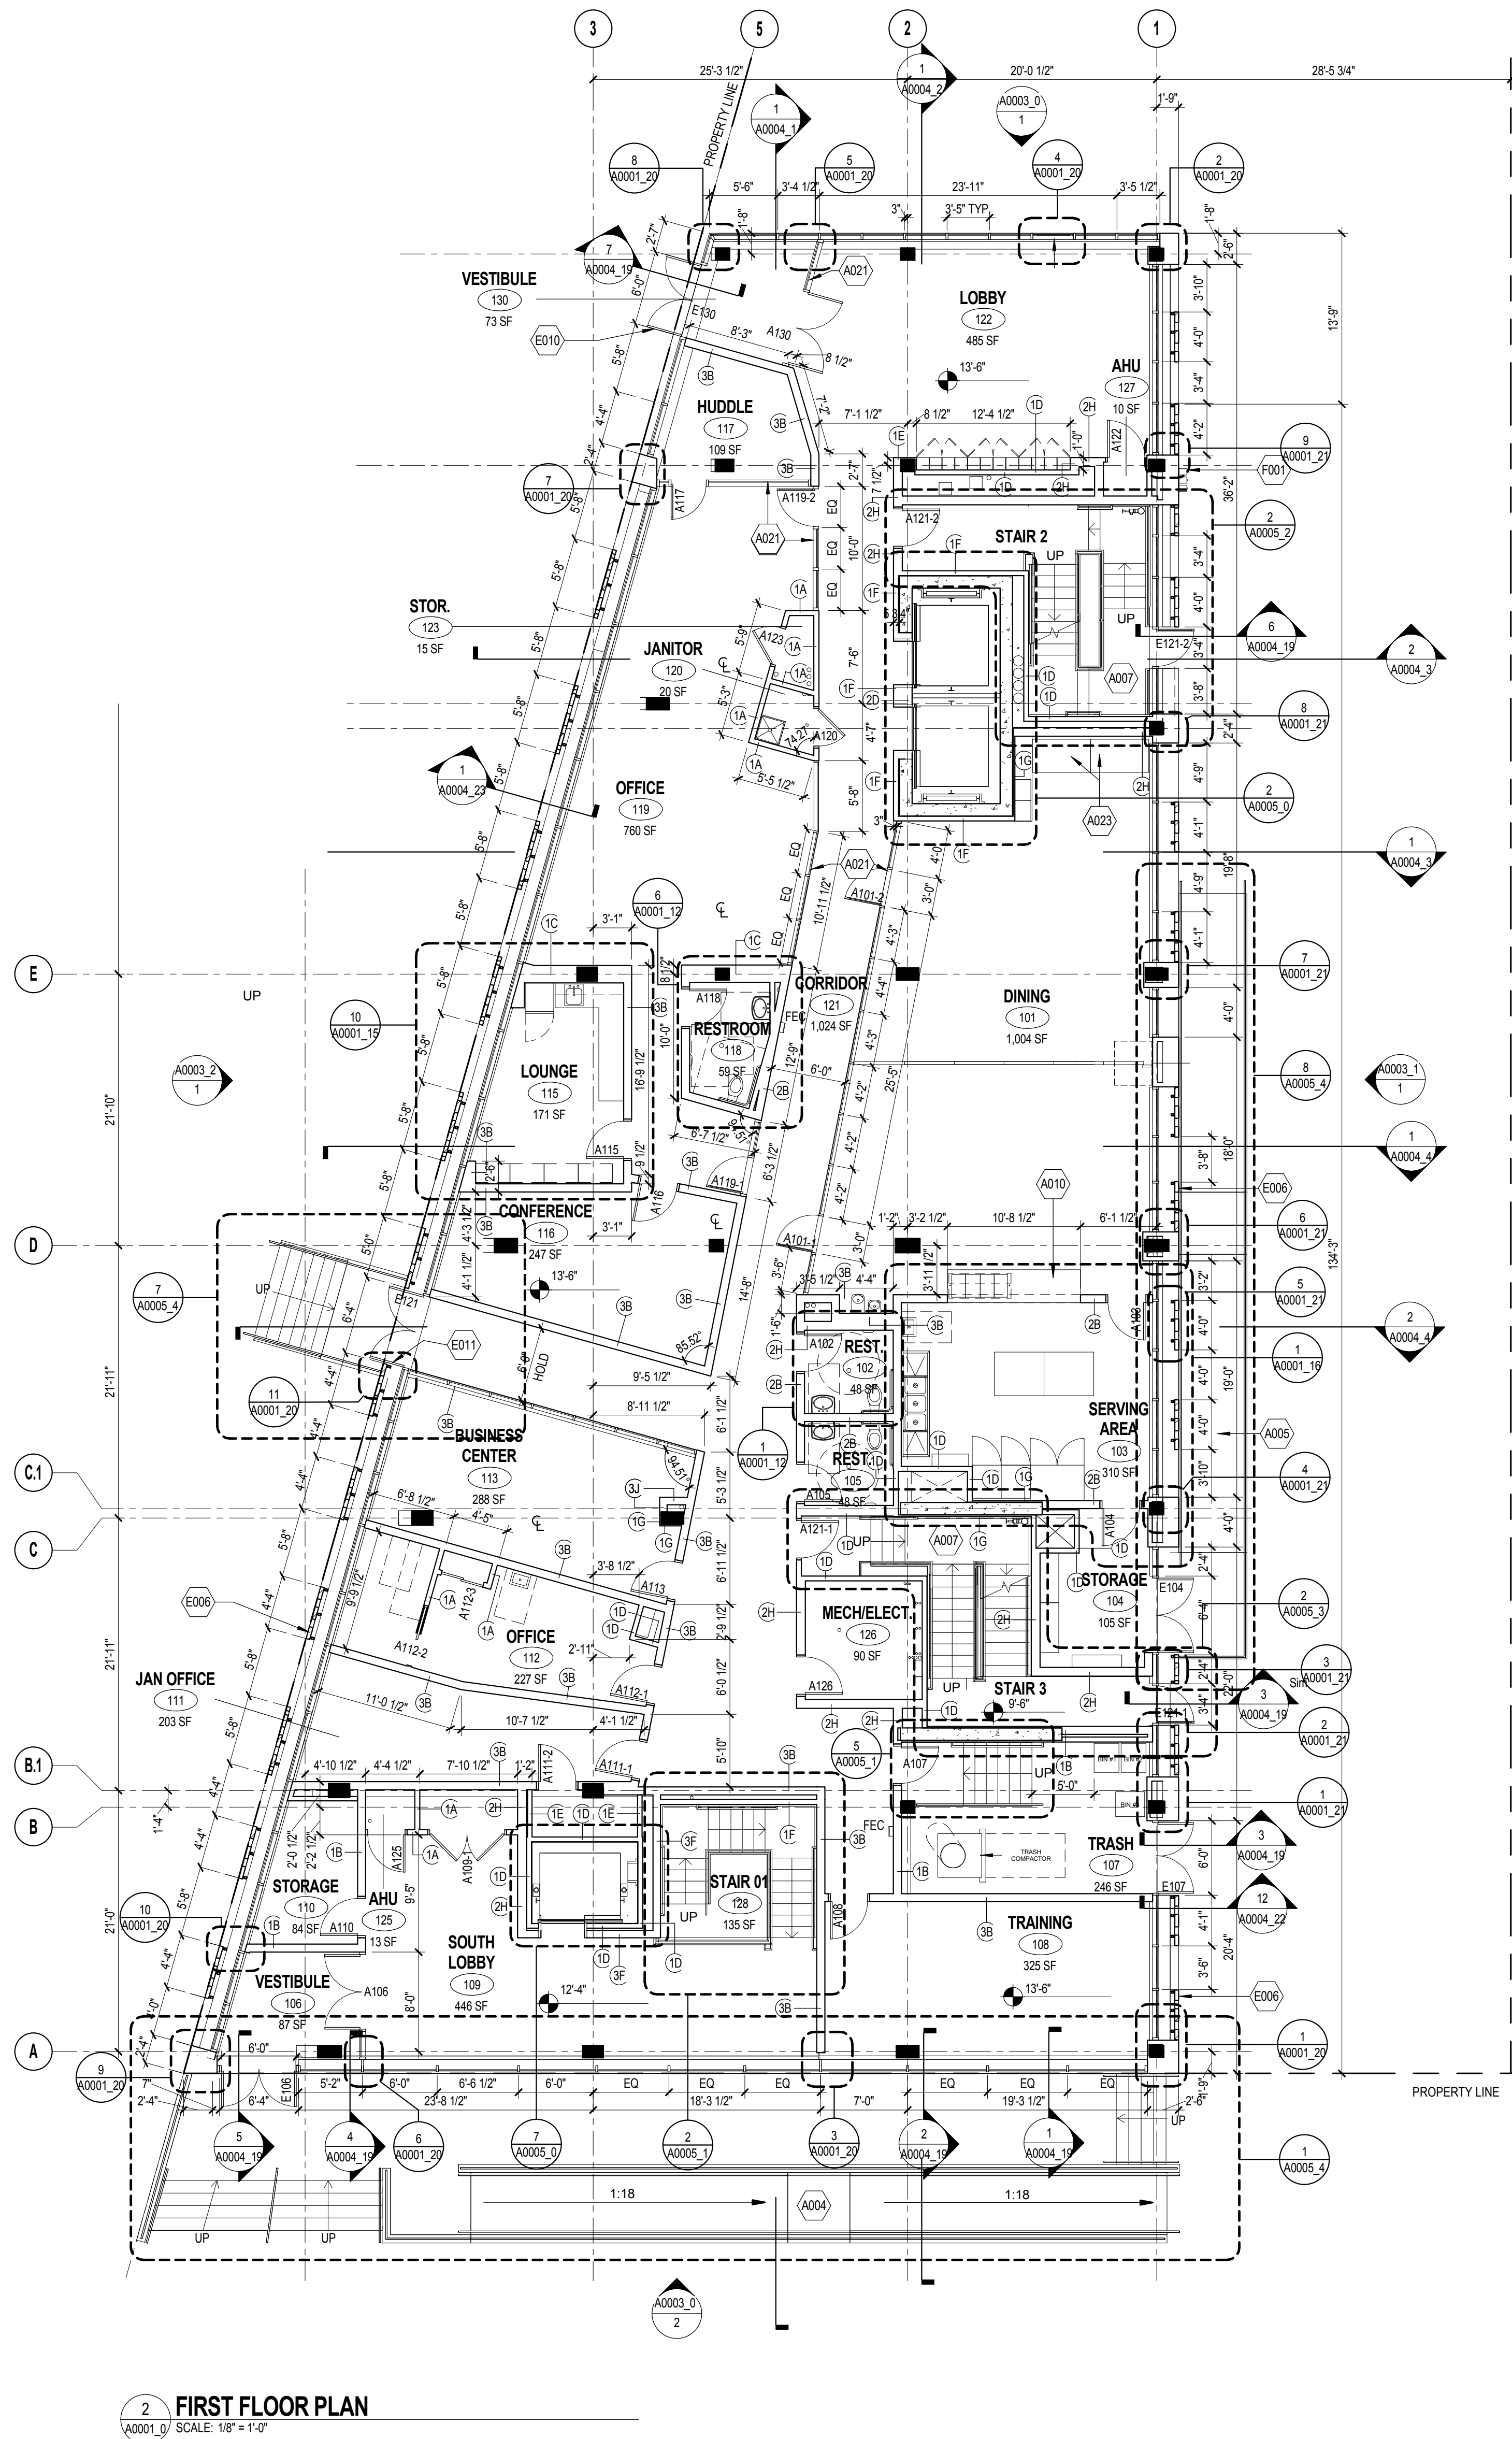

WARD 6 - SHORT TERM FAMILY HOUSING

850 Delaware Ave SW
Washington, DC 20024

CLIENT + USER
DEPARTMENT OF GENERAL SERVICES
2000 14th Street NW, Eighth Floor,
Washington, DC 20006
DEPARTMENT OF HUMAN SERVICES
64 New York Avenue NE, Sixth Floor,
Washington, DC 20002


JV ARCHITECT
STUDIOTWENTYSEVENARCHITECTURE
1600 K Street NW, Suite 800
Washington, DC 20006
T 202 839 0027
F 202 839 0270
LEO A DALY
Tenth Floor, 1201 Connecticut Avenue, NW
Washington, DC 20036-2883 US
T 202-861-4600 F 202-872-8530

CIVIL ENGINEER
AMT, LLC
10 G Street, NE Suite 430, Washington DC 20002

STRUCTURAL ENGINEER
ROBERT SILMAN ASSOCIATES
1053 31st Street NW, Washington DC 20007

MEP ENGINEER
SETTY ASSOCIATES INTERNATIONAL
5185 MacArthur Blvd, Suite 106, Washington, DC 20016

KEY PLAN

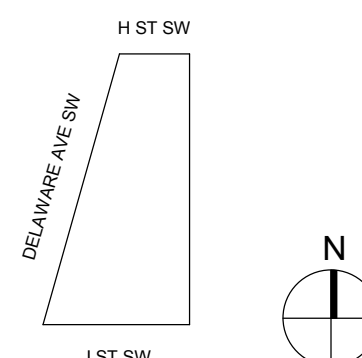

REVISIONS		
NO.	DESCRIPTION	DATE

PERMIT SET

DRAWING TITLE
CELLAR + FIRST FLOOR PLAN

PROJECT NO.
058-10009-000
ISSUE DATE
09/29/2017



STAMP

SHEET NO.

A0001_0

DRAWING SCALE
0 4 8 16
SCALE: 1/8" = 1'-0"

9/29/2017 10:10:05 PM C:\Users\moussamin\Documents\Autodesk\Revit 2017 Projects\WARD 6 - SHARED_moussamin.rvt

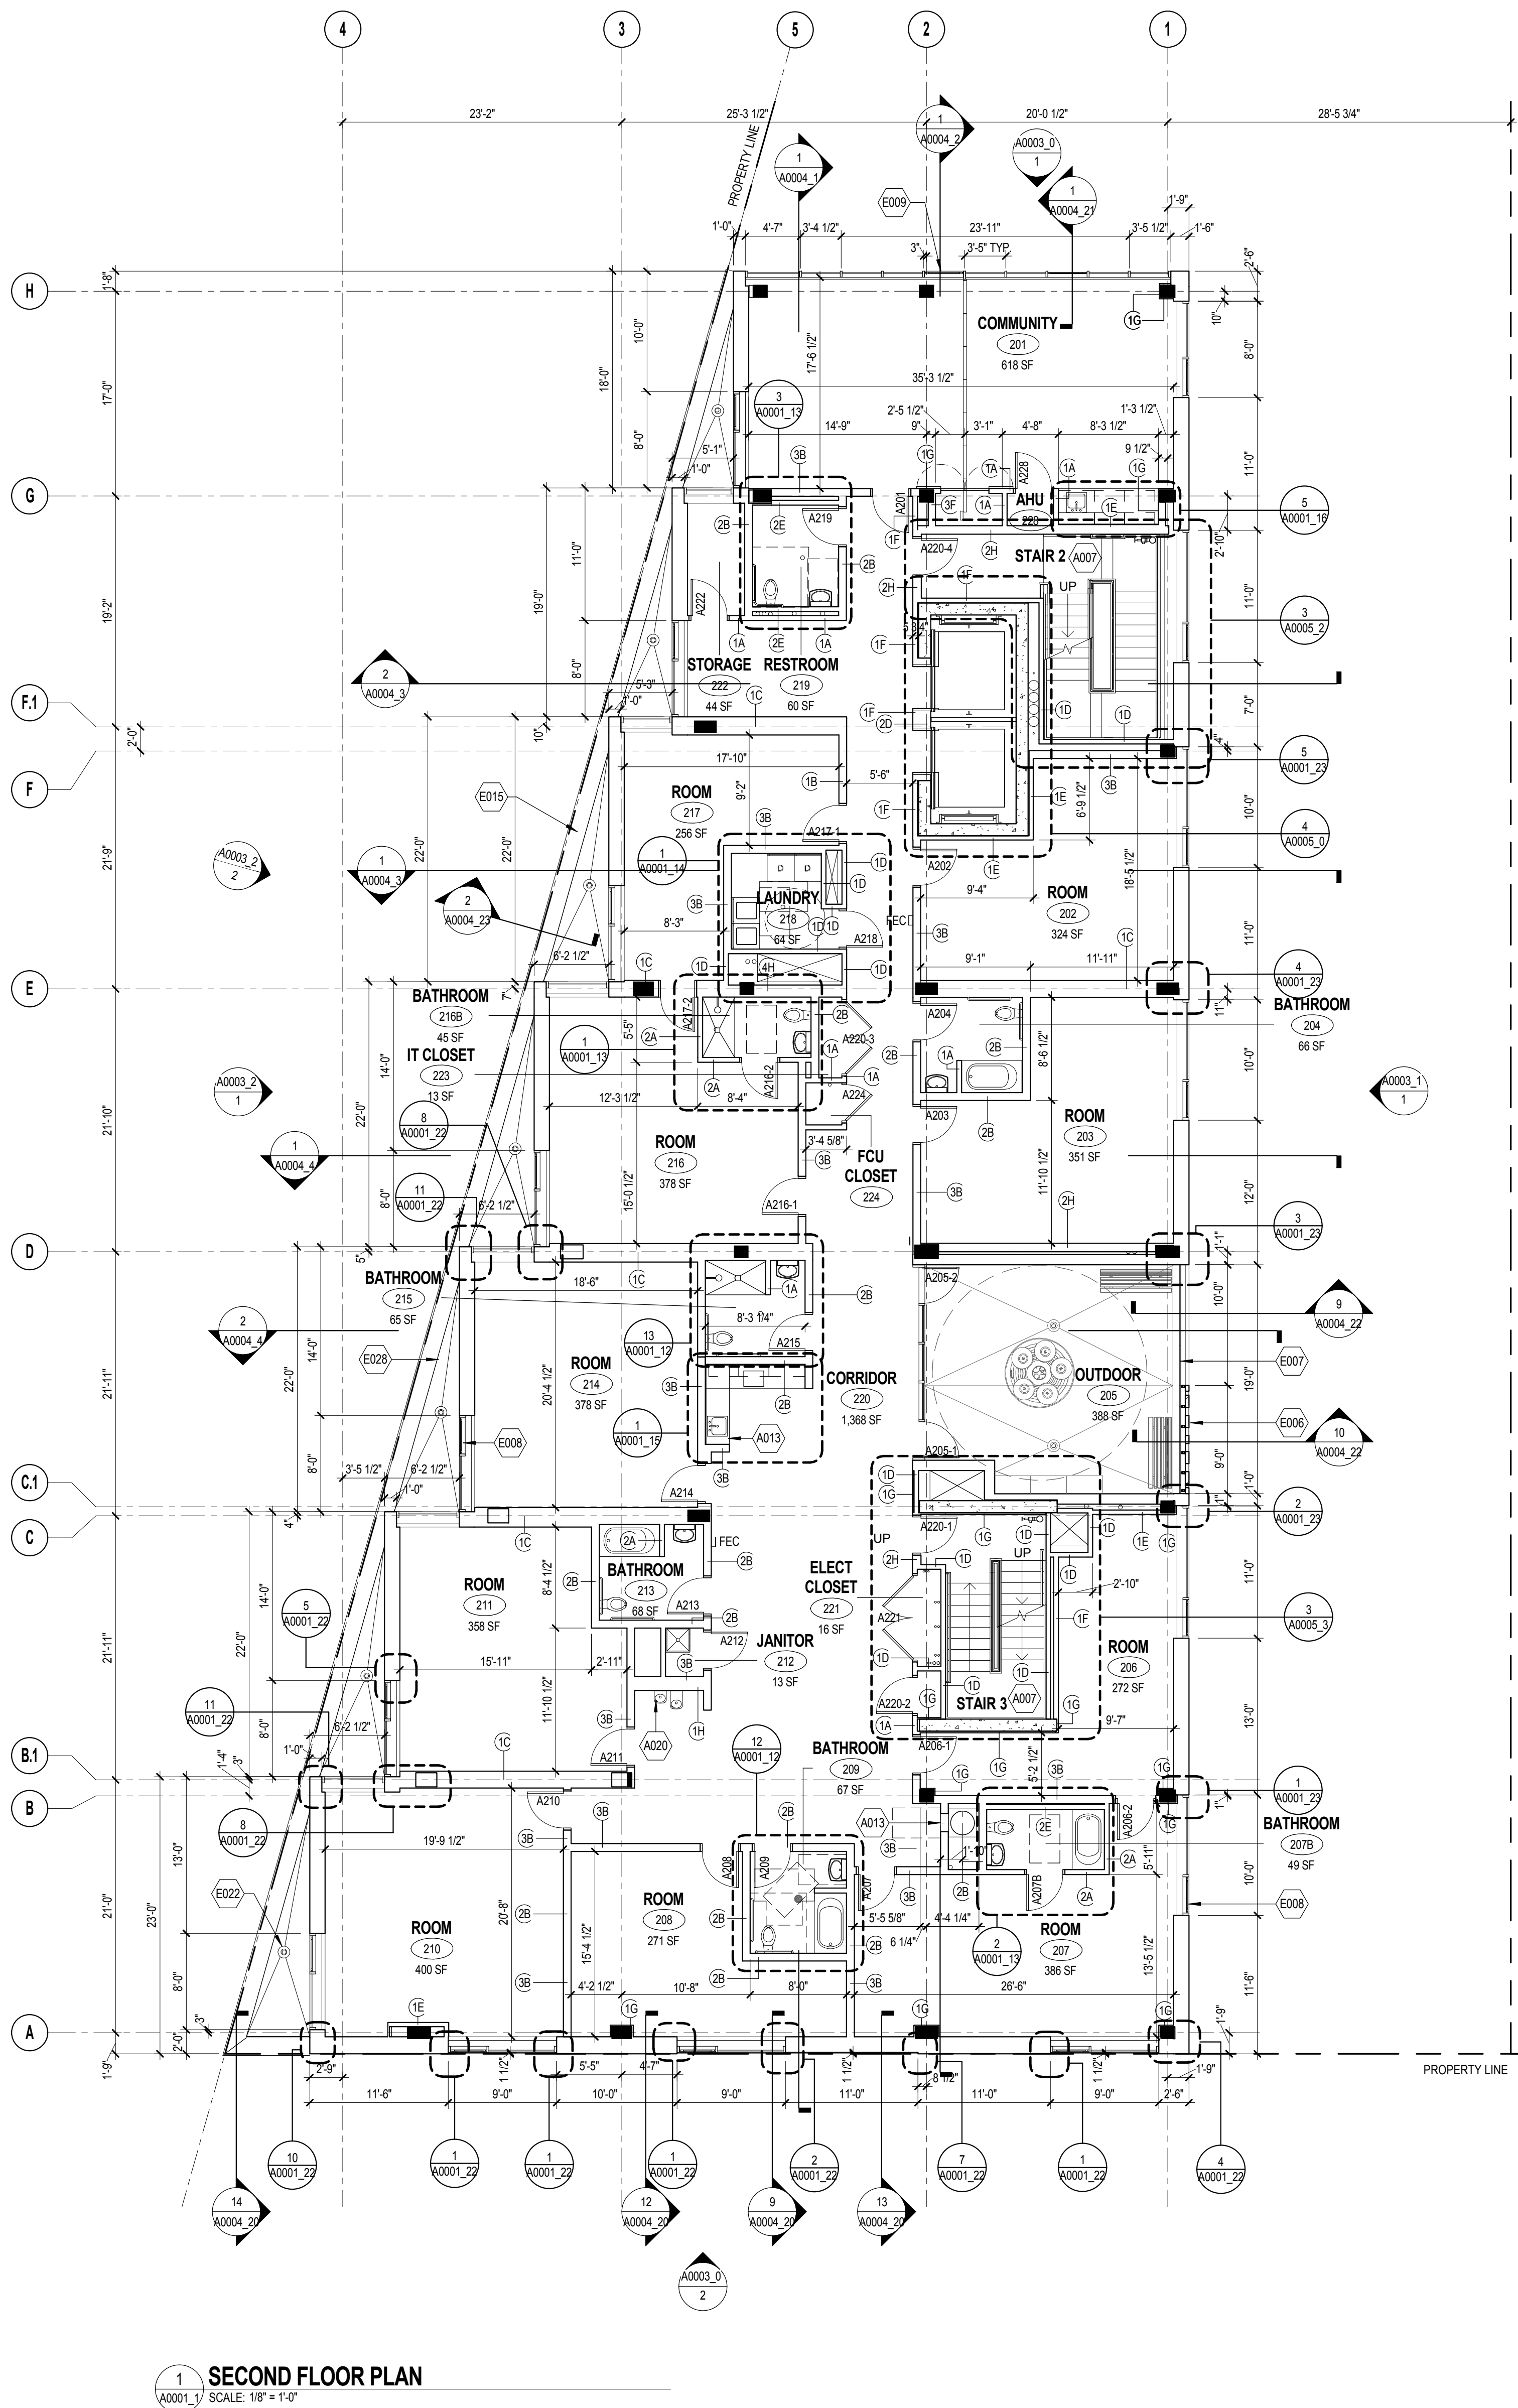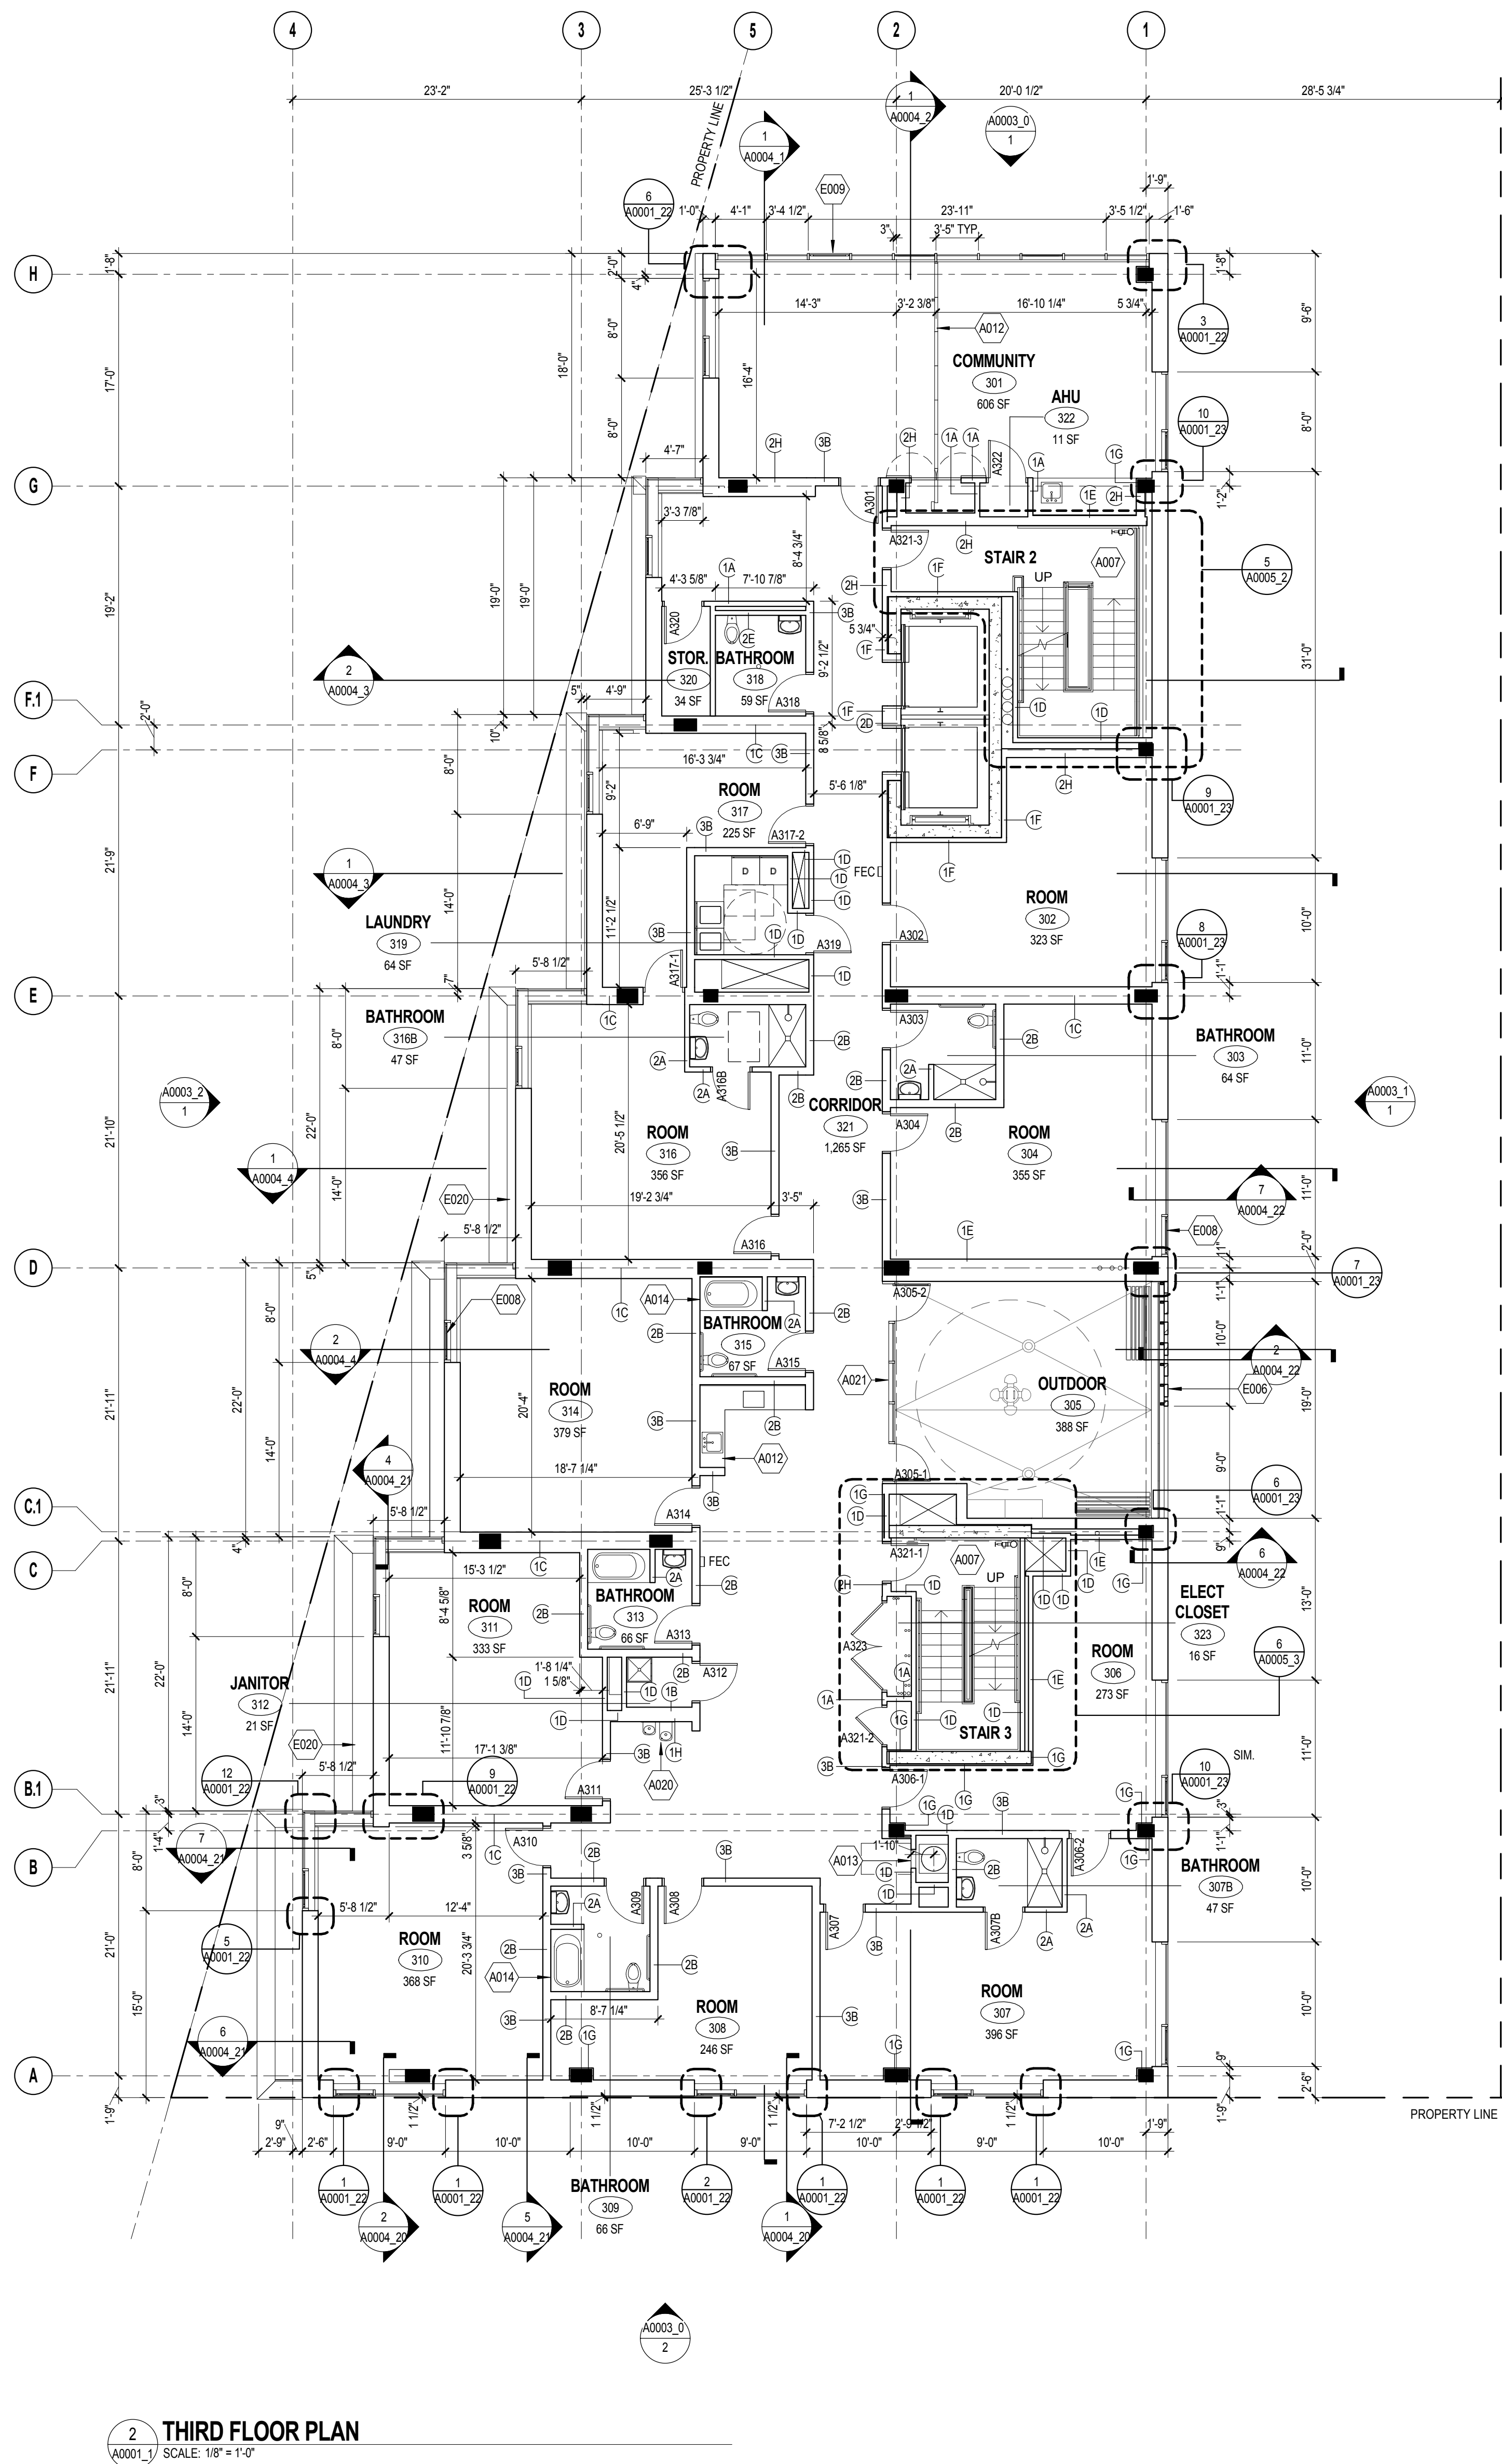

WARD 6 - SHORT TERM FAMILY HOUSING

850 Delaware Ave SW
Washington, DC 20024

CLIENT + USER
DEPARTMENT OF GENERAL SERVICES
2000 14th Street NW, Eighth Floor,
Washington, DC 20006
DEPARTMENT OF HUMAN SERVICES
64 New York Avenue NE, Sixth Floor,
Washington DC 20002


JV ARCHITECT
STUDIOTWENTYSEVENARCHITECTURE
1600 K Street NW, Suite 800
Washington, DC 20006
T 202 639 0027
F 202 939 0270
LEO A DALY
Tenth Floor, 1201 Connecticut Avenue, NW
Washington, DC 20036-2683 US
T 202-861-4600 F 202-872-8530

CIVIL ENGINEER
AMT, LLC
10 G Street, NE Suite 430, Washington DC 20002

STRUCTURAL ENGINEER
ROBERT SILMAN ASSOCIATES
1053 31st Street NW, Washington DC 20007

MEP ENGINEER
SETTY ASSOCIATES INTERNATIONAL
5185 MacArthur Blvd, Suite 106, Washington, DC 20016

KEY PLAN

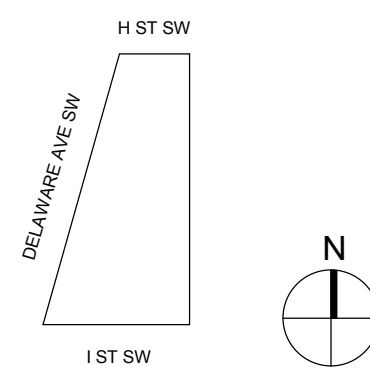

REVISIONS		
NO.	DESCRIPTION	DATE

PERMIT SET

DRAWING TITLE
SECOND + THIRD FLOOR PLAN



PROJECT NO.
058-10009-000
ISSUE DATE
09/29/2017

STAMP

SHEET NO.

A0001_1

DRAWING SCALE
0 4 8 16
SCALE: 1/8" = 1'-0"

  

DRAWING SCALE

0 4' 8' 16'

SCALE: $\frac{1}{8}" = 1'-0"$

