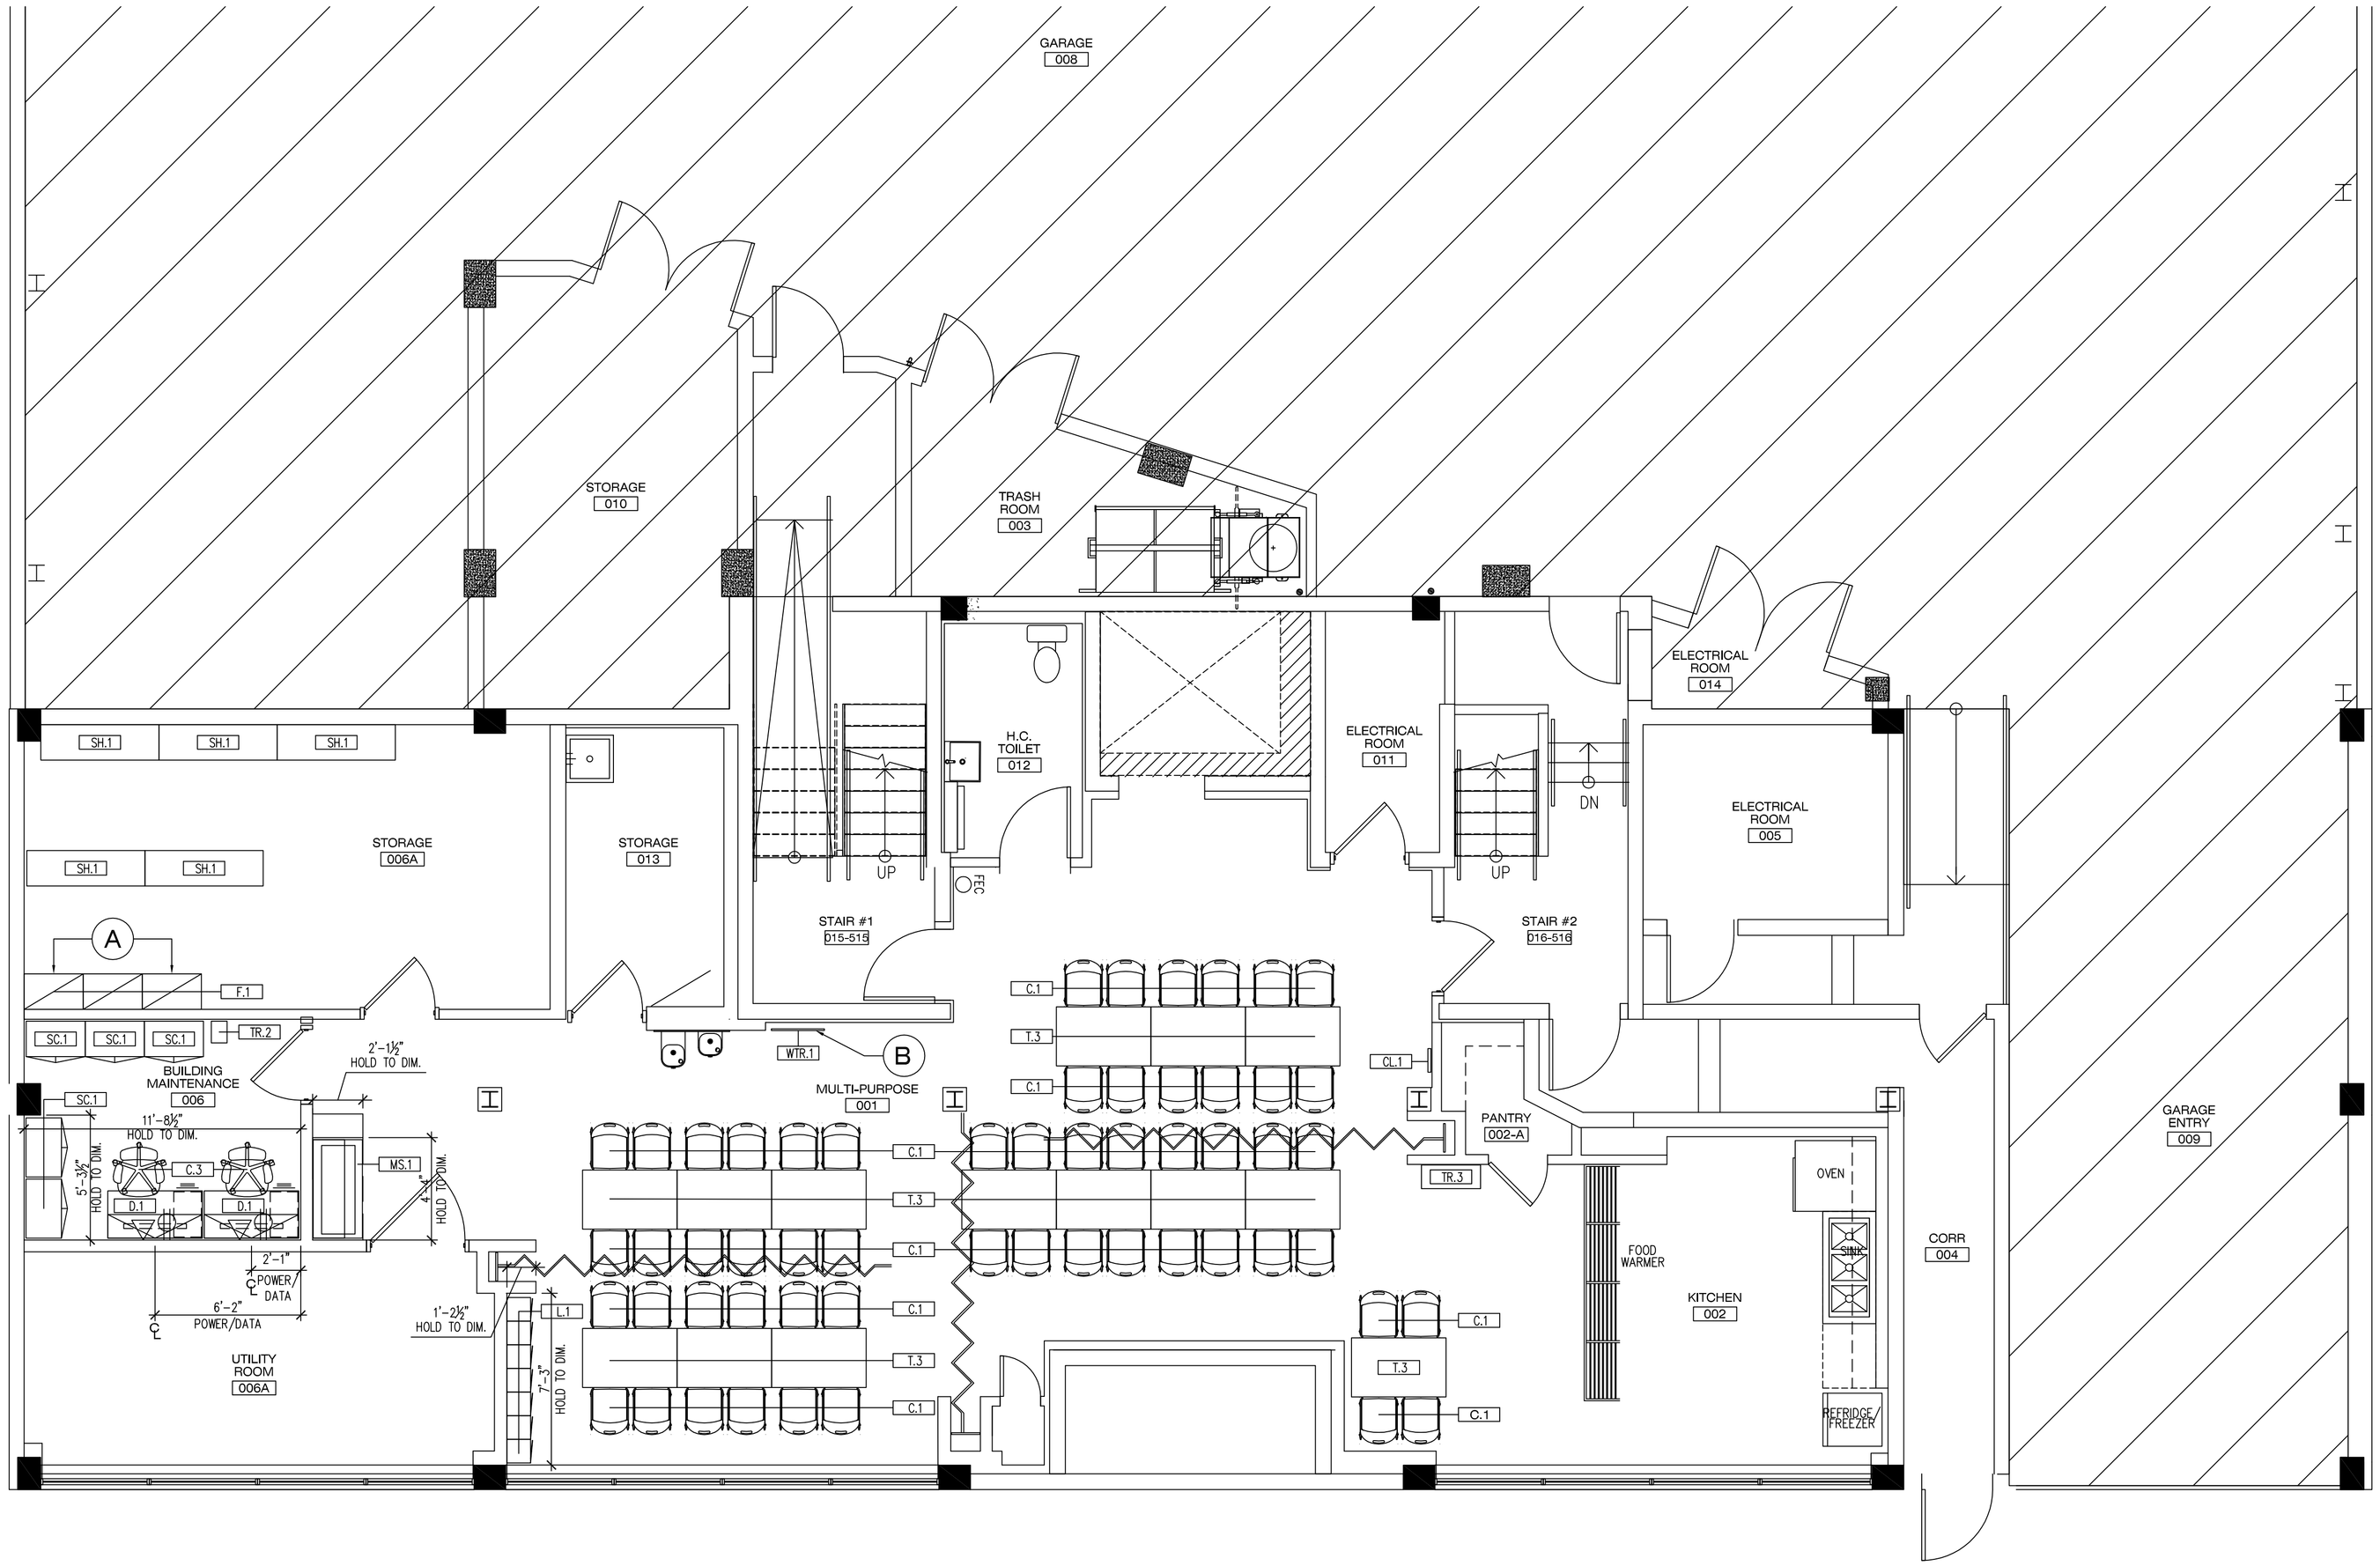

KEY NOTES:

A. FILES TO BE SECURED/GANGED TOGETHER
B. REFER TO SK-02

BASEMENT LEVEL

SCALE: 1/4" = 1'-0"

FURNTIURE PLAN

WASHINGTON GROUP SOLUTIONS
101 W Broad Street, 2nd Floor
Falls Church, Virginia 22046
703.237.9596
703.237.9442 FAX
WWW.WGSOFFICE.COM

REVISIONS:

NO.	DATE	DESCRIPTION
V01	01.29.2018	–

PROJECT INFORMATION:

THE DEPARTMENT OF HUMAN SERVICES
FAMILY HOUSING PROJECT
5505 5TH STREET N.W.
WASHINGTON, D.C. 20001

DRAWING TITLE: **BASEMENT LEVEL FURNITURE PLAN**

DRAWN BY: **RCR**
DATE: **12/05/2017**
DRAWING SCALE: **AS NOTED**
PROJECT NUMBER: **18693**
APPROVED BY:
DATE:

SHEET NUMBER: **1** OF: **3**

DRAWING NUMBER:

FP-1

Last Saved By: rroberts | Jan 28, 2018 | 9:37pm | C:\Users\rroberts\Desktop\18693 DHS Homeless Shelter\03 DESIGN\~WGS_CAD_Dwgs\18693_V01_DHS Family Housing Project_FirB_012318.dwg

LEVEL 1 FURNTIURE PLAN

SCALE: 1/4" = 1'-0"

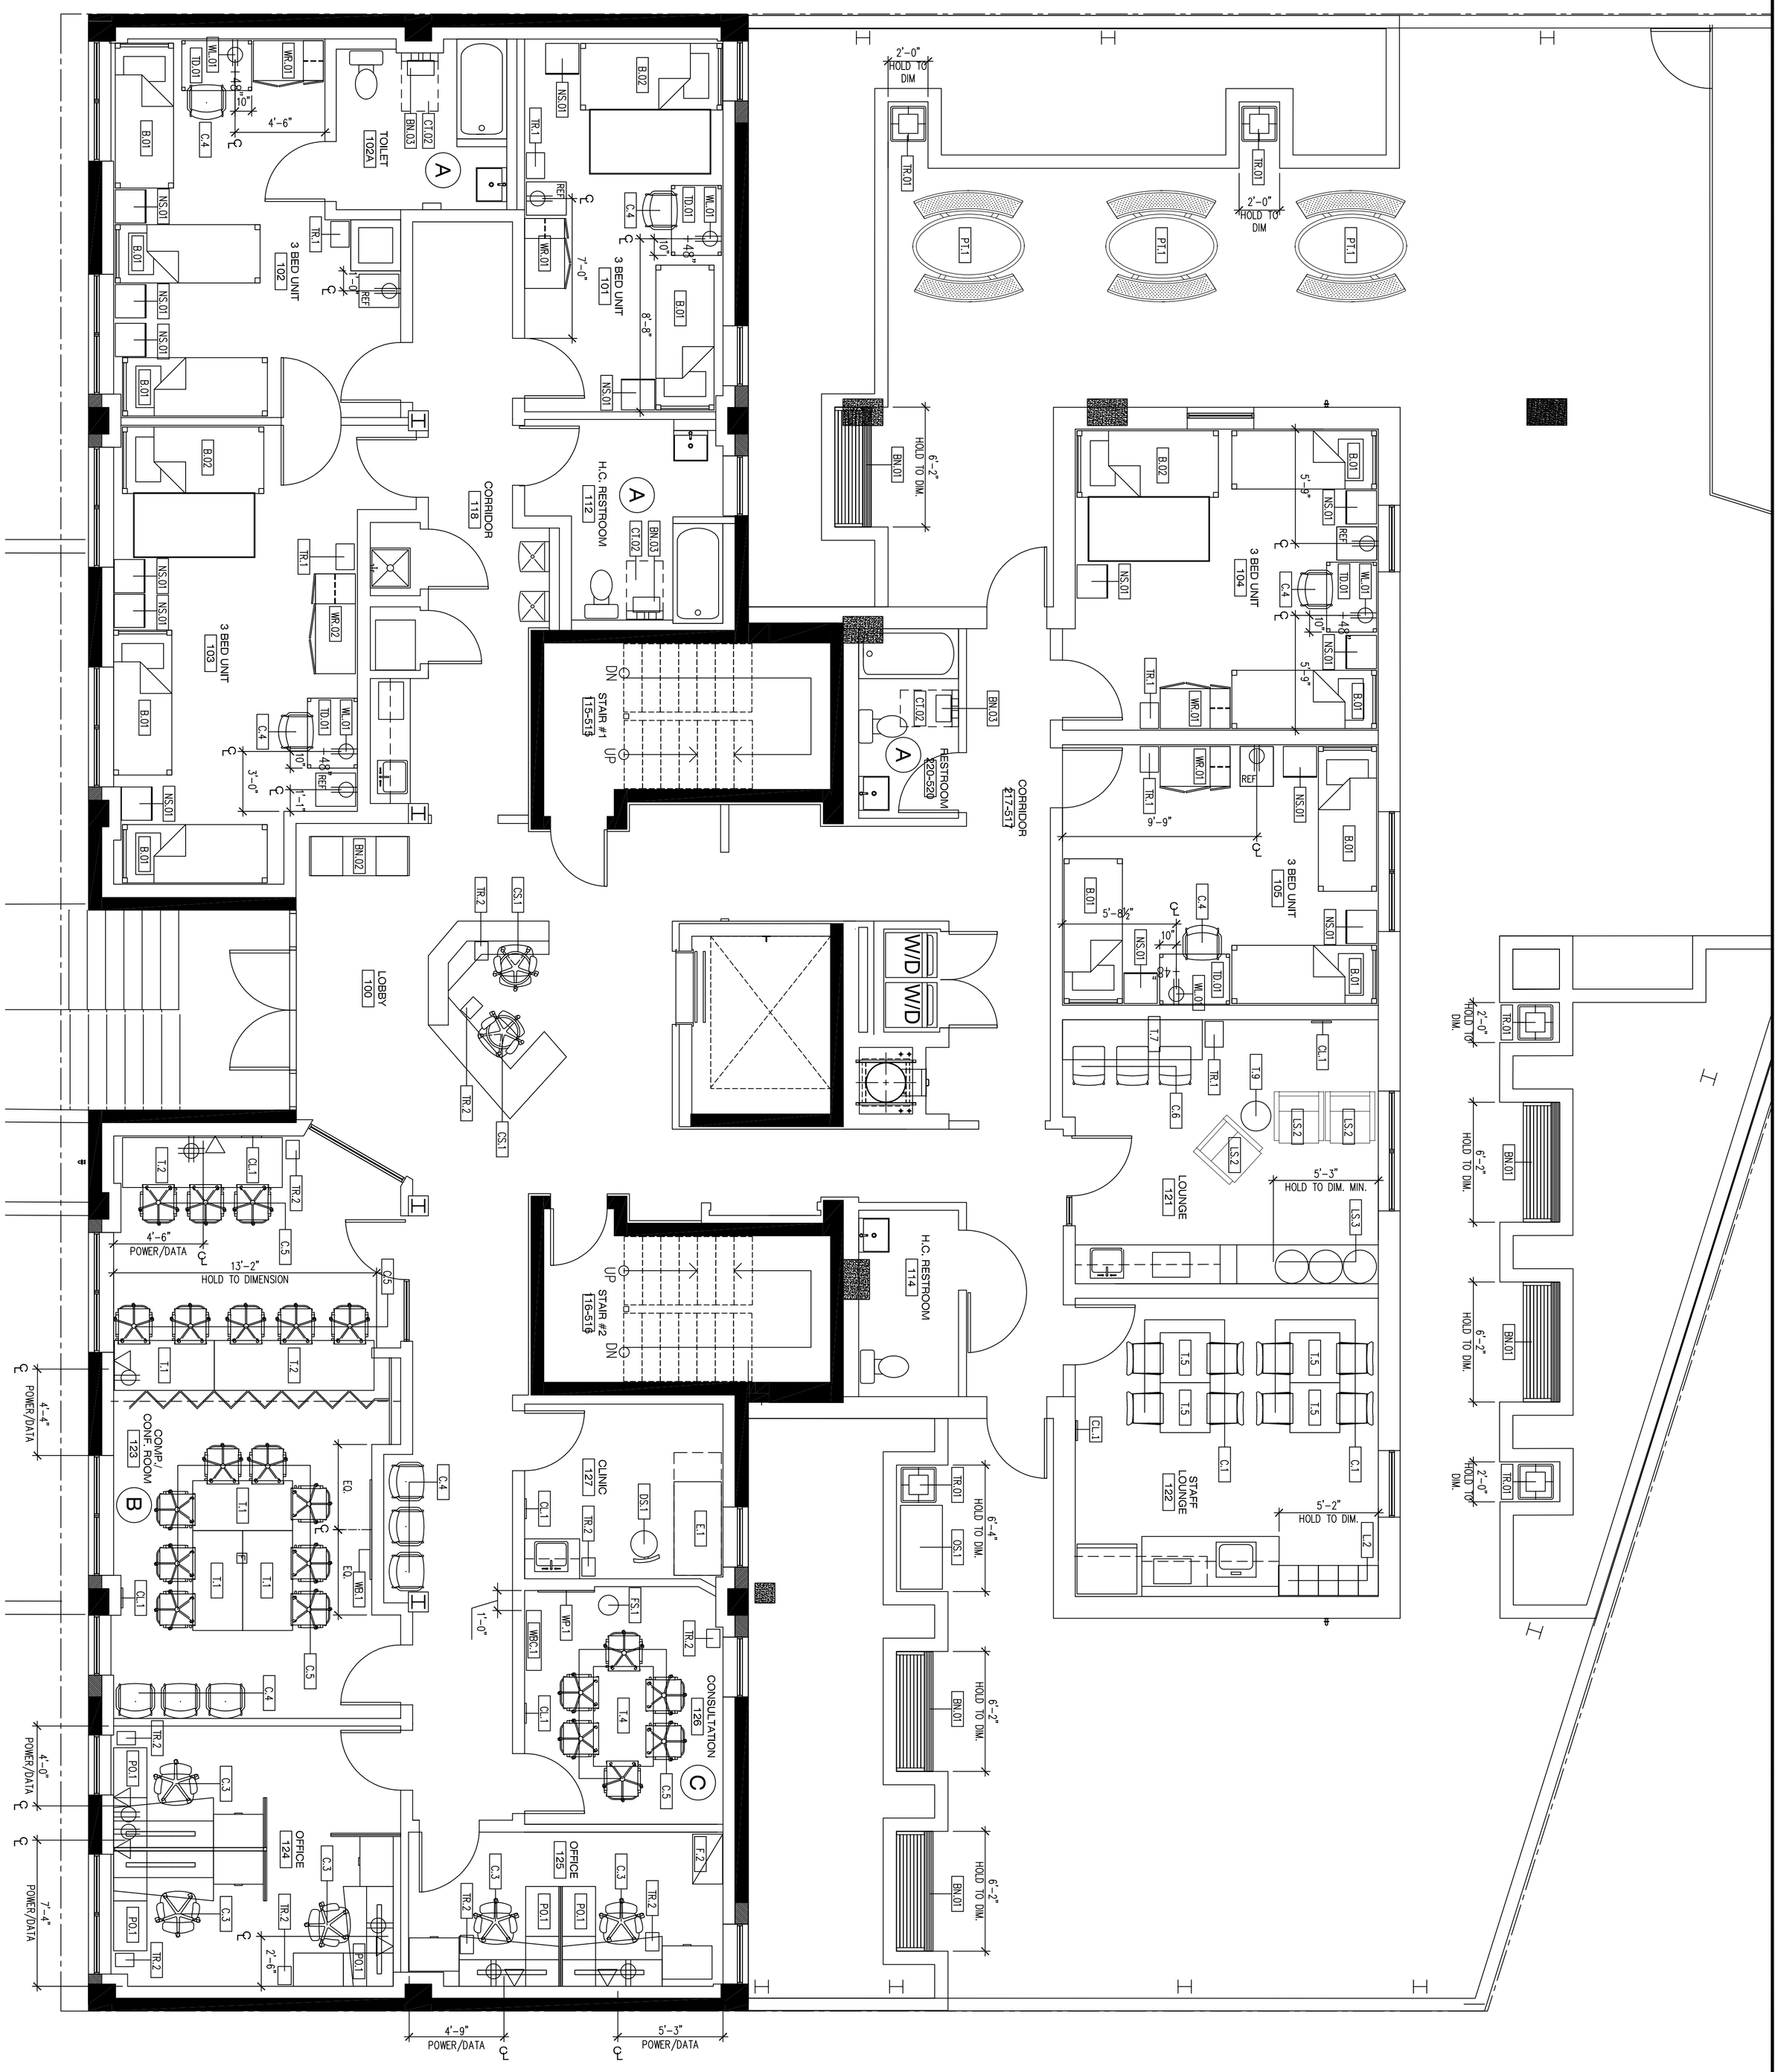

GENERAL NOTES:

1. COORDINATE CL-1 WALL CLOCK INSTALLATION INCLUDING POWER WITH WGS PM

KEY NOTES:

A. REFER TO SK-03
B. REFER TO SK-04
C. REFER TO SK-05

DRAWING NUMBER: **FP-2**

SHEET NUMBER: 2 OF: 3

DRAWING TITLE: **LEVEL 1 FURNITURE PLAN**

DRAWN BY: RCR	DATE: 12/05/2017
DRAWING SCALE: AS NOTED	PROJECT NUMBER: 18693
APPROVED BY:	DATE:

PROJECT INFORMATION:

THE DEPARTMENT OF HUMAN SERVICES FAMILY HOUSING PROJECT

5505 5TH STREET N.W.
WASHINGTON, D.C. 20001

REVISIONS:

NO.	DATE	DESCRIPTION
V01	01.29.2018	–

WASHINGTON GROUP SOLUTIONS
101 W Broad Street,
2nd Floor
Falls Church, Virginia 22046
703.237.9596
703.237.9442 FAX
WWW.WGSOFFICE.COM

LEVELS 2-5 FURNTIURE PLAN

SCALE: 1/4" = 1'-0"

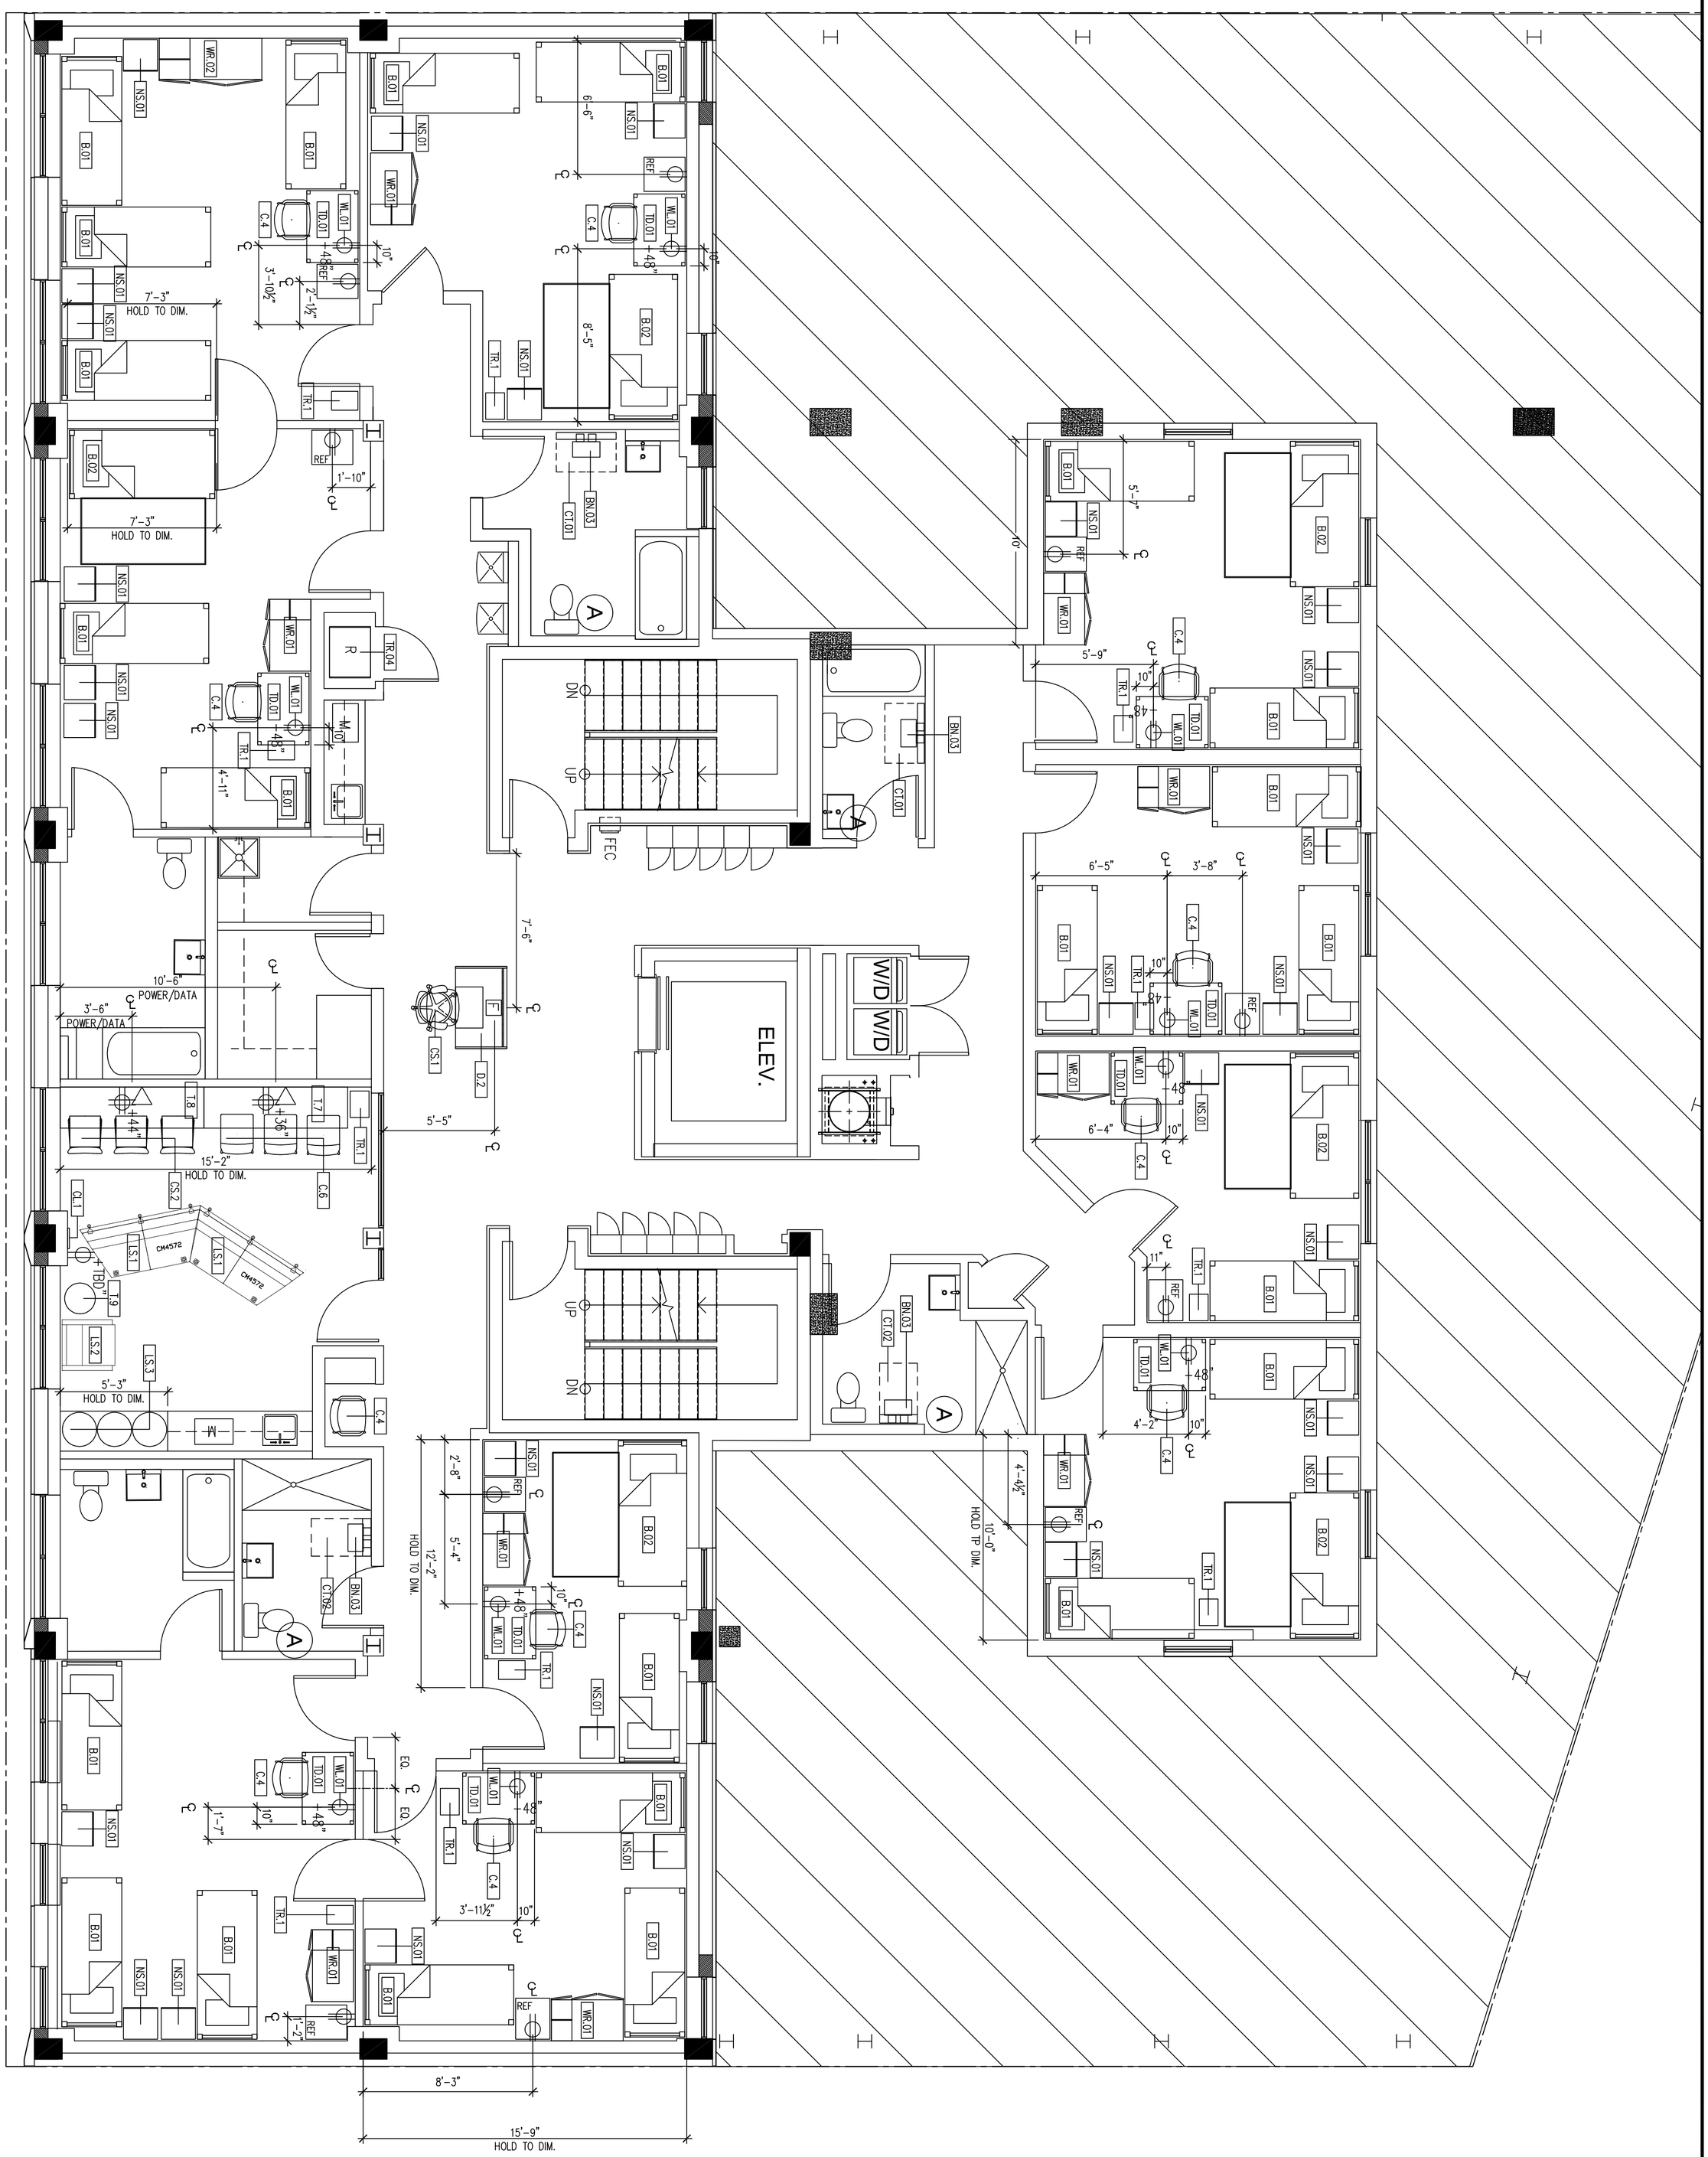

GENERAL NOTES:

1. COORDINATE CL-1 WALL CLOCK INSTALLATION INCLUDING POWER WITH WGS PM

KEY NOTES:

A. REFER TO SK-03

DRAWING TITLE: LEVELS 2-5 FURNITURE PLAN	
DRAWN BY: RCR	DATE: 12/05/2017
DRAWING SCALE: AS NOTED	PROJECT NUMBER: 18693
APPROVED BY:	DATE:

SHEET NUMBER: 3 OF: 3

DRAWING NUMBER: FP-3

PROJECT INFORMATION:

THE DEPARTMENT OF HUMAN SERVICES FAMILY HOUSING PROJECT

5505 5TH STREET N.W.
WASHINGTON, D.C. 20001

REVISIONS:

NO.	DATE	DESCRIPTION
V01	01.29.2018	–

WASHINGTON GROUP SOLUTIONS
101 W Broad Street,
2nd Floor
Falls Church, Virginia 22046
703.237.9596
703.237.9442 FAX
WWW.WGSOFFICE.COM